




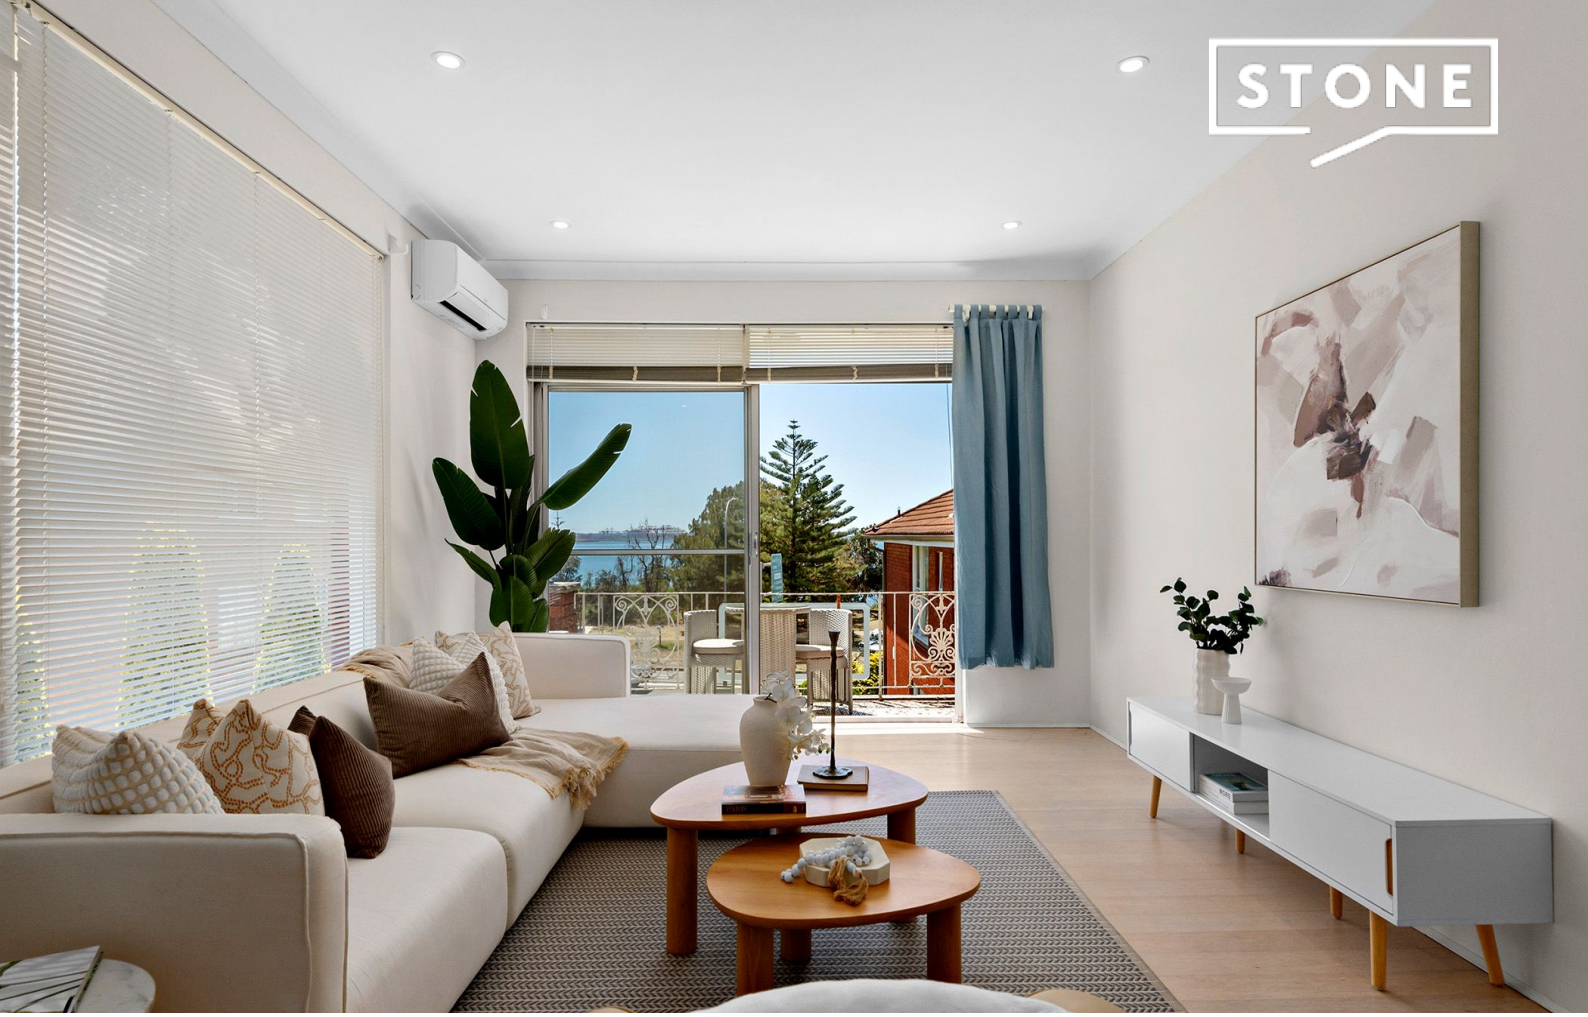

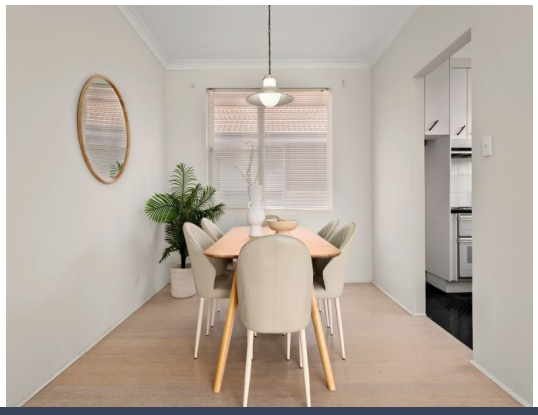

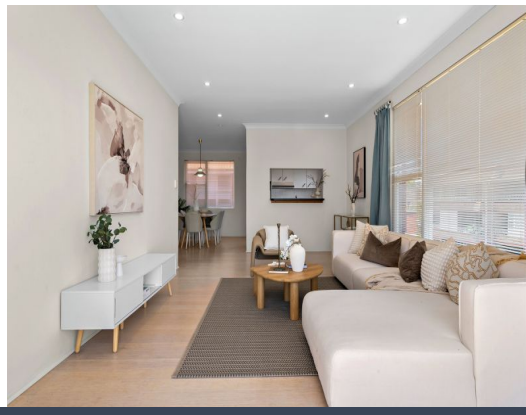

12/154-156 The Grand Parade Monterey, NSW

3 2 1


Elevated Apartment with Waterviews - Rear Apartment

Positioned on the top of a well-maintained complex, this three-bedroom apartment enjoys a generous layout and light filled interiors throughout. Showcasing a premium coastal address, it offers an enviable lifestyle, positioned directly opposite Lady Robinson Beach, Cook Park, and the playground. Presenting an exceptional opportunity for downsizers, first-time buyers, and investors for a low-maintenance relaxed lifestyle.

Price:	SOLD $1,180,000 | Ray Fadel
Council Rates:	$459.60 p/q
Water Rates:	$171.00 p/q
Strata Rates:	$1,033.40 p/q



Ray Fadel
0413 177 739

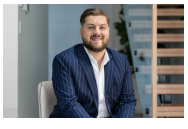

Zac Comninos
0418 786 338

https://www.stonerealestate.com.au/8590455

12/154-156 The Grand Parade
Monterey

STONE





(NOT IN POSITION)

N

The floor plan is not to scale, measurements are indicative and in metres. Exterior elements are not in position. Plans should not be relied on, interested parties should make and rely on their own enquiries. All other information provided has been collected from reliable sources but cannot be guaranteed for accuracy.

12/154-156 The Grand Parade
Monterey

STONE



N

The floor plan is not to scale; measurements are indicative and in metres. All features included in this 3D plan are for inspiration purposes only.
This is not an exact replica of the property or the position of exterior elements. Plans should not be relied on. Interested parties should make and rely on their own enquiries.