


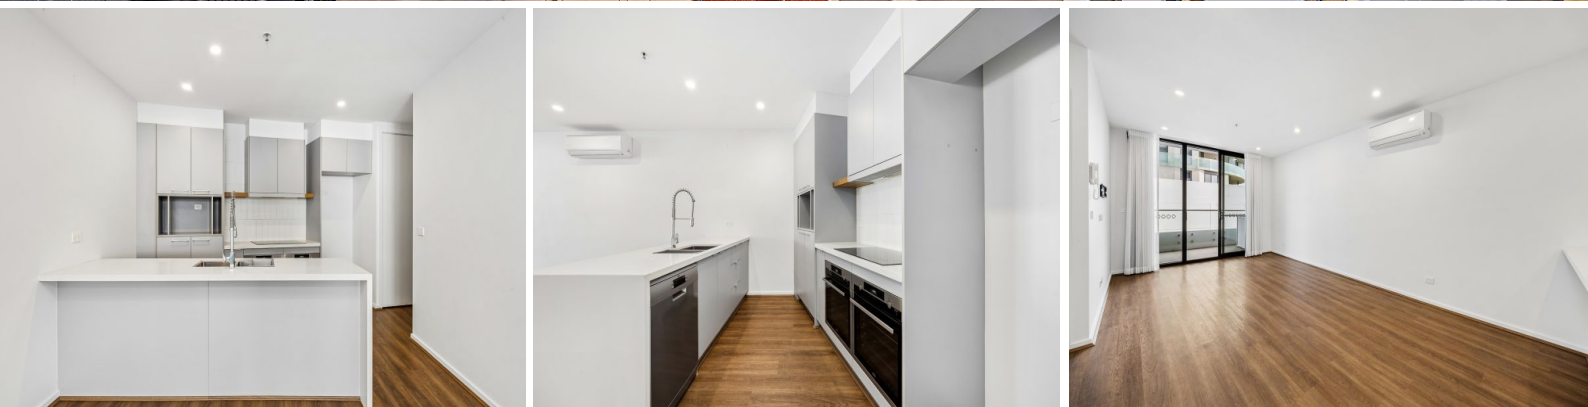

414/2 Gribble Street Gungahlin, ACT

2 

2 

1 

Immaculate and contemporary living, move in ready

Inspection access: Entry via 2 Gribble Street, please dial 414 and come to level 4.

Price:

\$459,000+




Hugo Mendez

0421 349 916

<https://www.stonerealestate.com.au/8773190>

www.stonerealestate.com.au

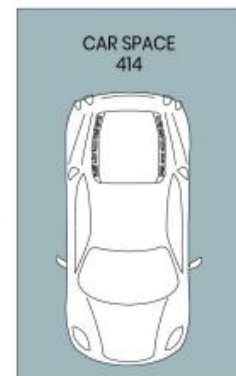

(Not In Position)



The site plan and floor plan are not to scale; measurements are indicative and in metres. Bushes and trees are placed for illustration purposes. Plans should not be relied on. Interested parties should make and rely on their own enquiries. All other information provided has been collected from reliable sources but cannot be guaranteed for accuracy.

414/2 Gribble Street
Gungahlin



The floor plan is not to scale; measurements are indicative and in metres. All features included in this 3D plan are for inspiration purposes only. This is not an exact replica of the property or the position of exterior elements. Plans should not be relied on. Interested parties should make and rely on their own enquiries.